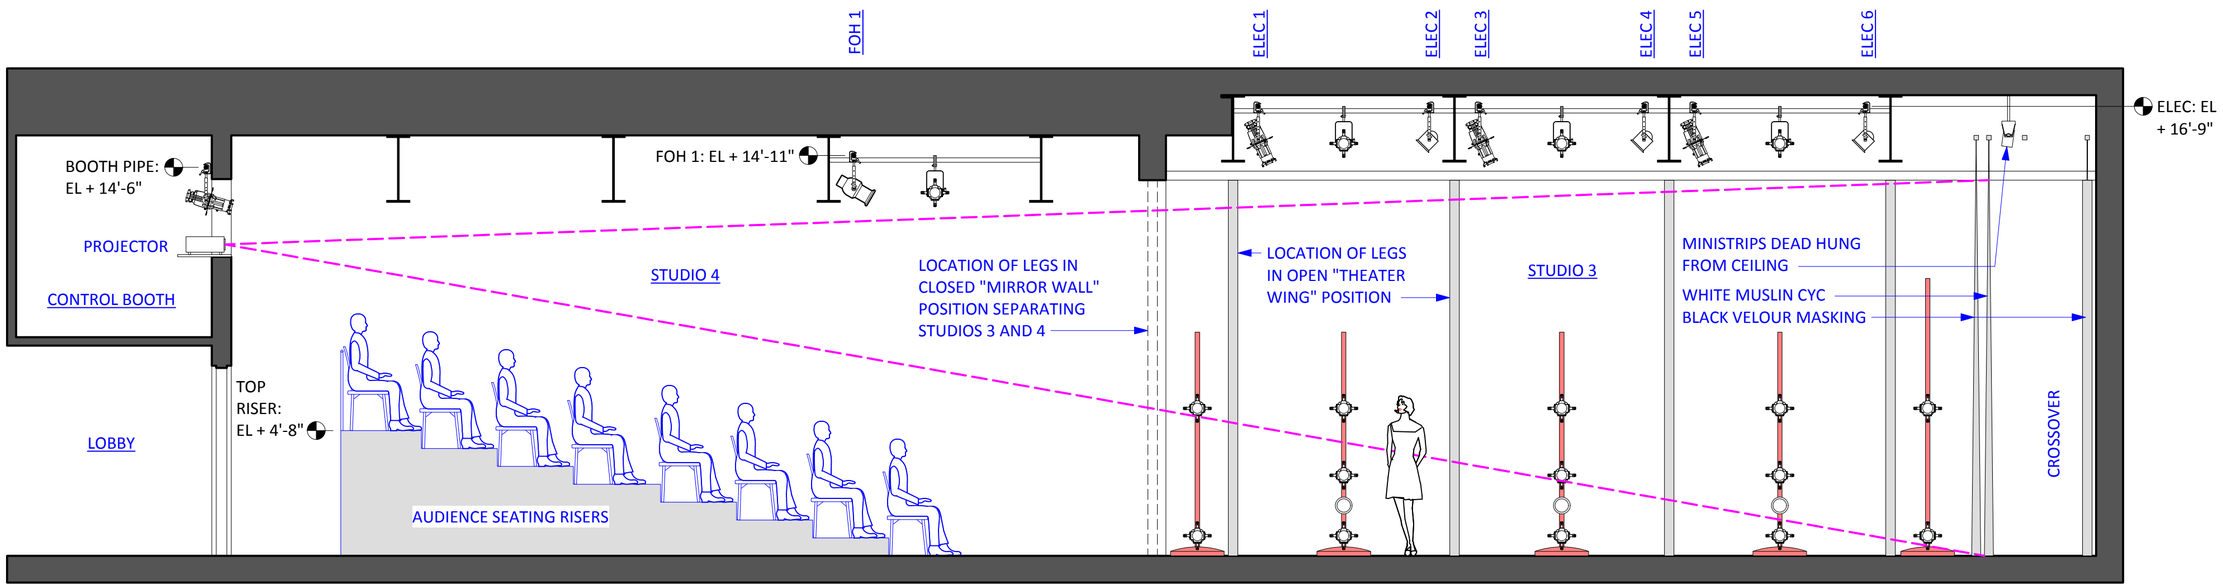

Repertory Lighting Package

PERIDANCE
new york's premier dance center

KnJ Theater
126 East 13th Street, New York, NY 10003
Tel: (212) 505-0886
Email: brant@peridance.com

Scale: 1/4" = 1'-0" (printed at 18"x24")
Revision: Summer 2023
Lighting Supervisor: Brant Thomas Murray

SECTION

Plate: 2 of 2

0" 1" 2" 3" 4"

True Scale Check: Each block above should be 1" in length.

NOTE ON BOOM PIPES:
BOOMS 1 THROUGH 4 ARE 8'-0" TALL PIPES AND BOOM 5 IS A 10'-0" TALL PIPE.
SYMMETRICAL ON STAGE LEFT AND STAGE RIGHT.